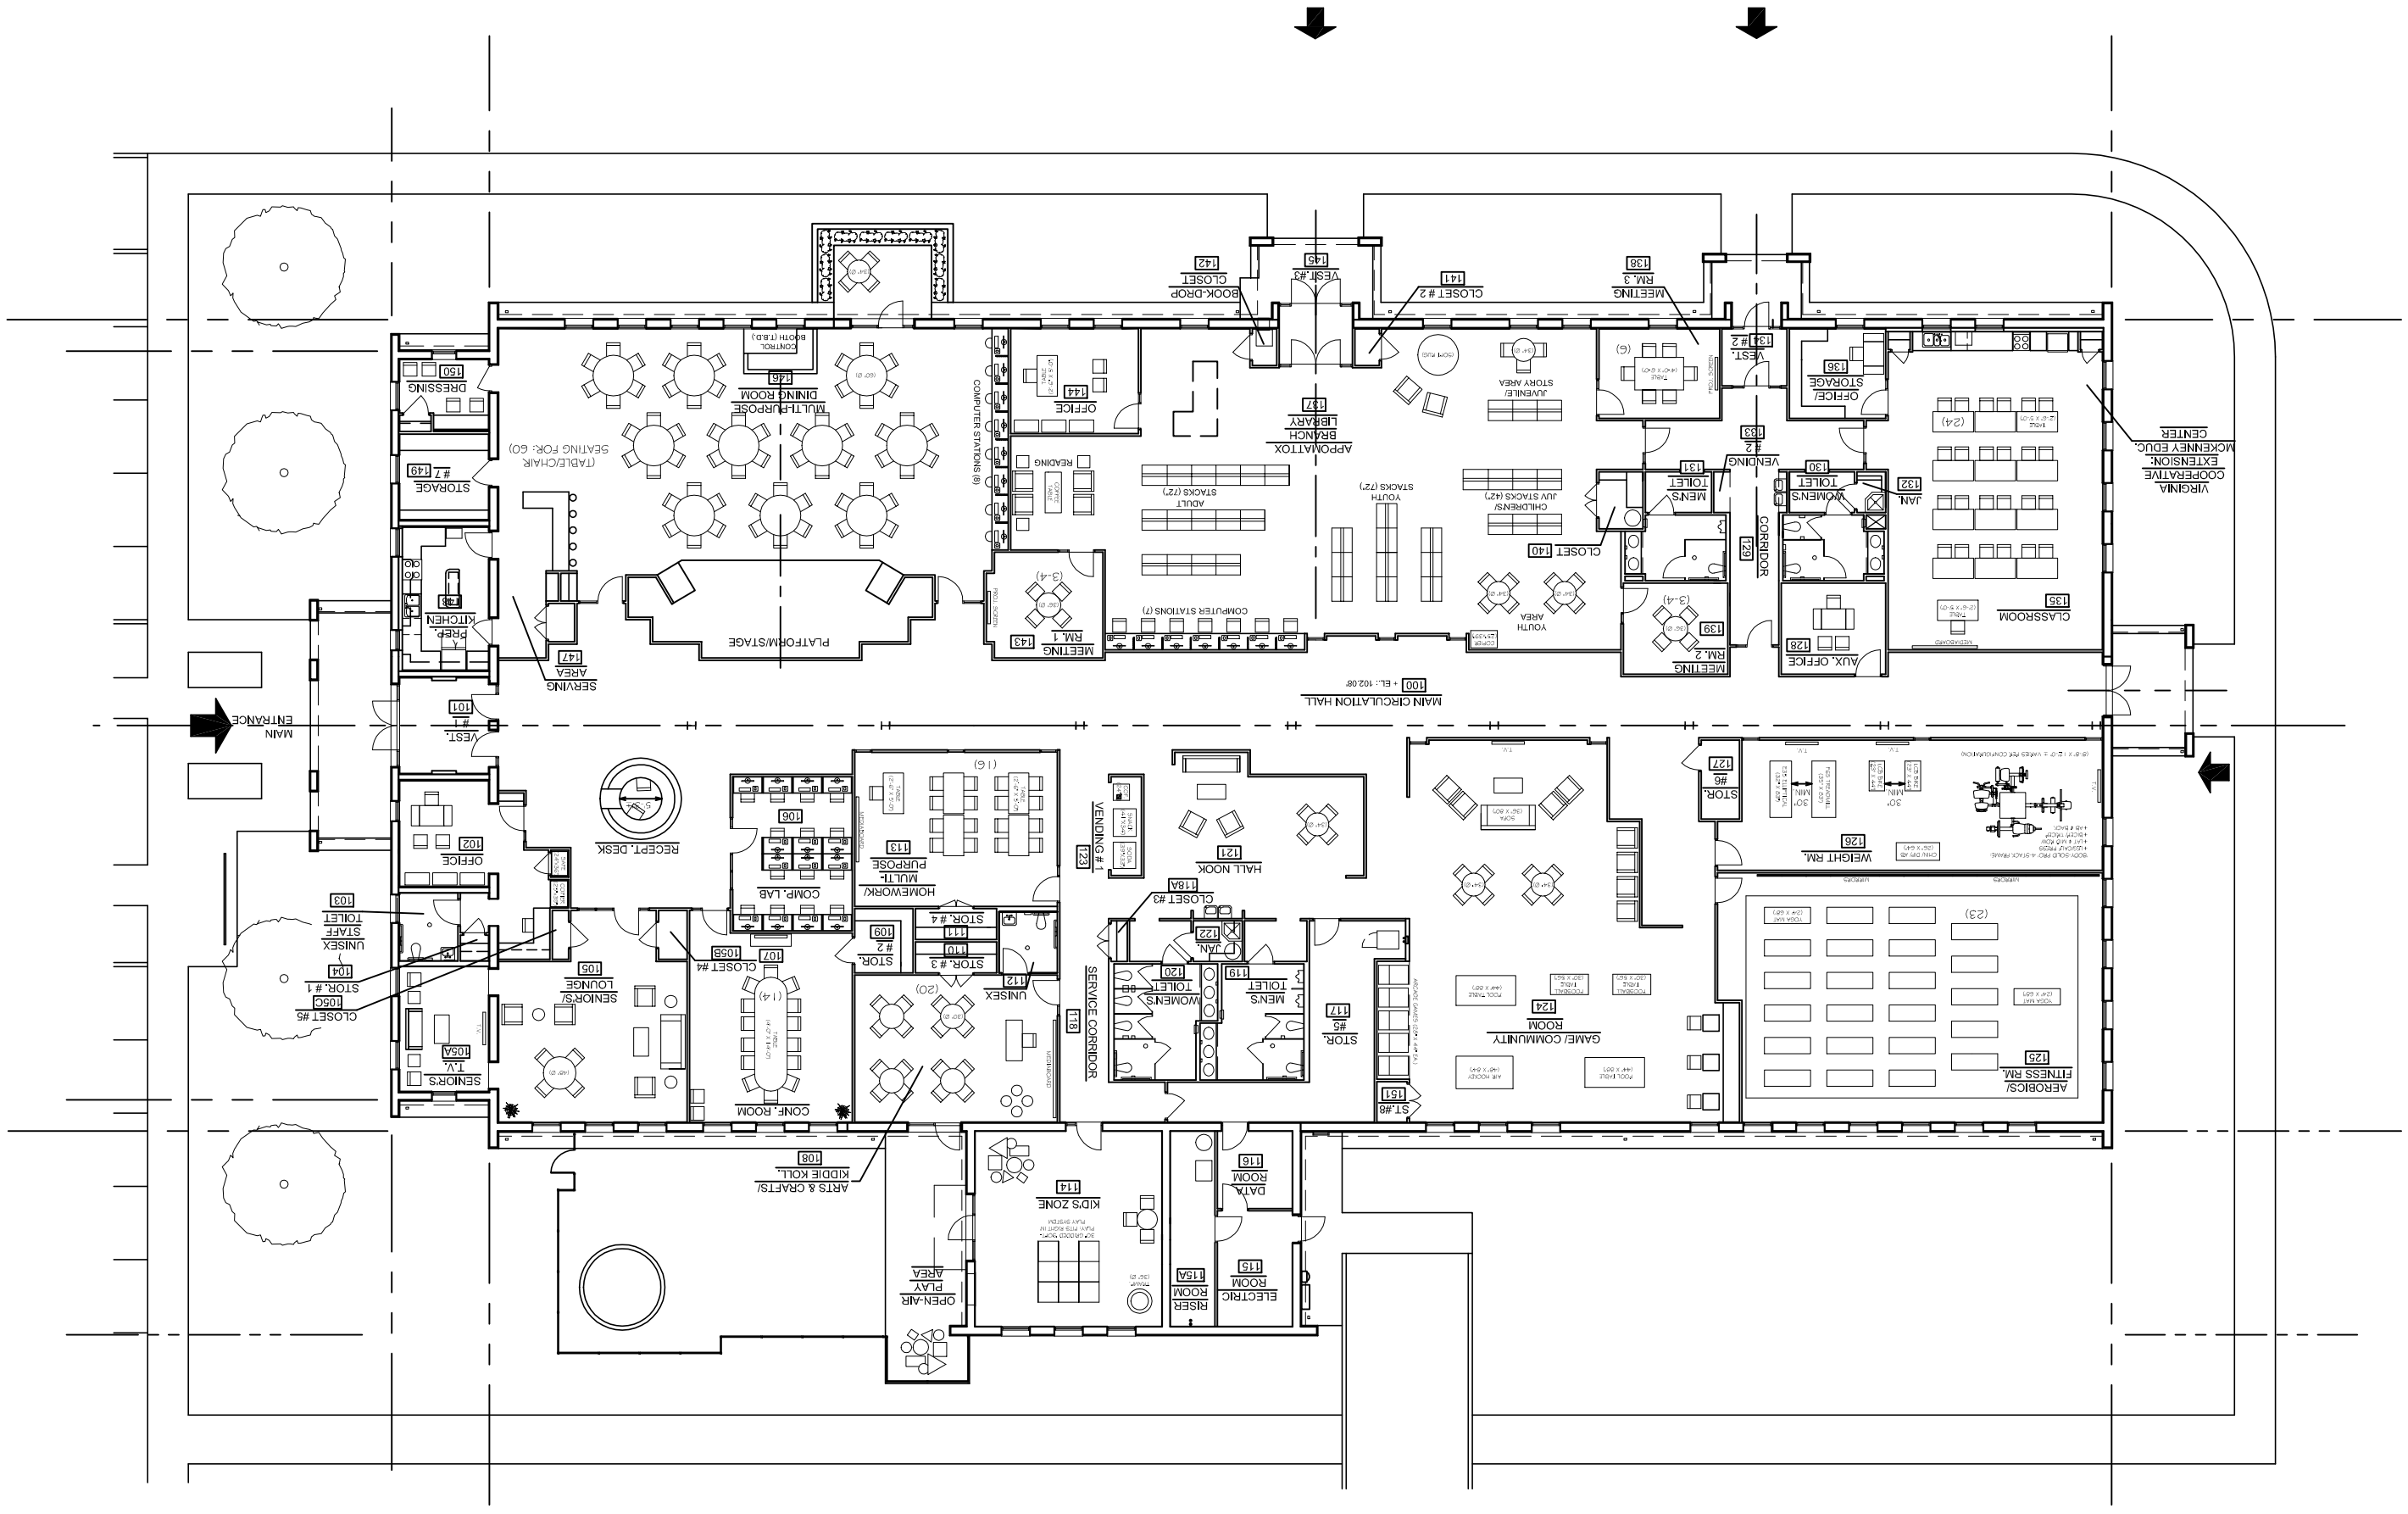
MAIN ENTRANCE
MAIN CIRCULATION HALL
100 + EL.: 102.08'
VIRGINIA COOPERATIVE EXTENSION: MCKENNEY EDUC. CENTER
CLASSROOM
135
AUX. OFFICE
128
MEETING RM. 2
139
MEETING RM. 1
143
PLATFORM/STAGE
SERVING AREA
147
PREP. KITCHEN
148
STORAGE #7
149
DRESSING
150
MULTI-PURPOSE DINING ROOM
146
(TABLE/CHAIR SEATING FOR: 60)
CONTROL BOOTH (T.B.D.)
COMPUTER STATIONS (8)
OFFICE
144
READING
ADULT STACKS (72')
YOUTH STACKS (72')
COMPUTER STATIONS (7)
APPOMATTOX BRANCH LIBRARY
137
JUVENILE/ STORY AREA
CHILDREN'S/ JUV STACKS (42')
YOUTH AREA
CLOSET #2
141
BOOK-DROP CLOSET
142
VEST. #3
145
MEETING RM. 3
138
VEST. #2
134
VENDING #2
133
MEN'S TOILET
131
WOMEN'S TOILET
130
JAN.
132
CORRIDOR
129
CLOSET
140
OFFICE/ STORAGE
136
STOR. #6
127
WEIGHT RM.
126
AEROBICS/ FITNESS RM.
125
GAME/ COMMUNITY ROOM
124
STOR. #5
117
ST. #8
151
MEN'S TOILET
119
WOMEN'S TOILET
120
JAN.
122
CLOSET #3
118A
HALL NOOK
121
VENDING #1
123
SERVICE CORRIDOR
118
UNISEX
112
STOR. #3
110
STOR. #4
111
STOR. #2
109
HOMEWORK/ MULTI-PURPOSE
113
COMP. LAB
106
RECEPT. DESK
CONF. ROOM
107
CLOSET #4
105B
SENIOR'S/ LOUNGE
105
SENIOR'S T.V.
105A
SENIOR'S STAFF TOILET
103
UNISEX
104
STOR. #1
105C
CLOSET #5
OFFICE
102
VEST. #1
101
ARTS & CRAFTS/ KIDDIE KOLL.
108
KID'S ZONE
114
OPEN-AIR PLAY AREA
DATA ROOM
116
ELECTRIC ROOM
115
RISER ROOM
115A